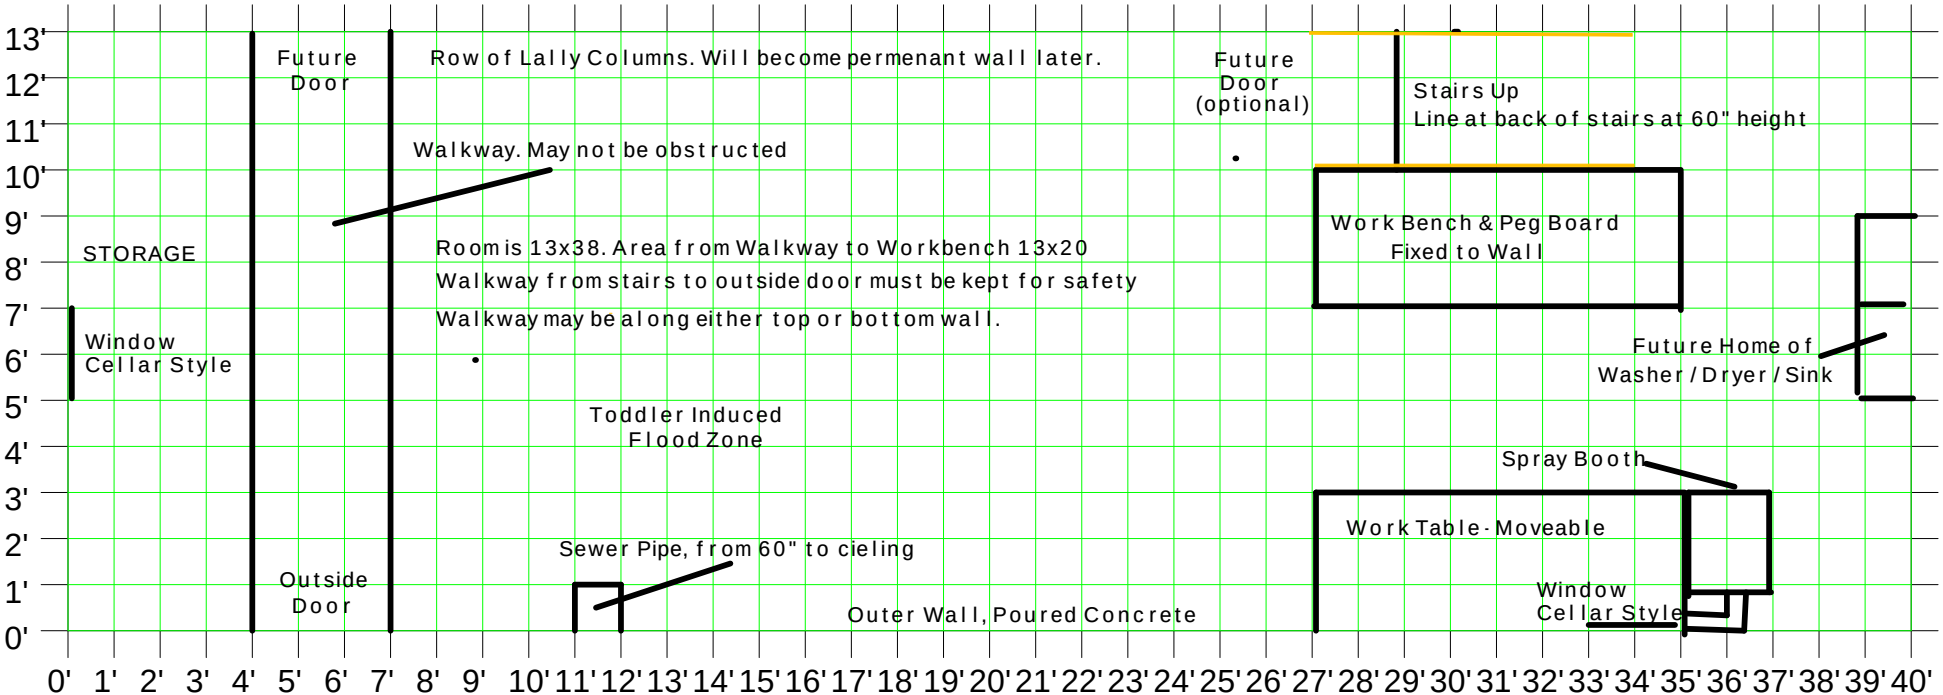
Future Door
Row of Lally Columns. Will become permenant wall later.
Future Door (optional)
Stairs Up
Line at back of stairs at 60" height
Walkway. May not be obstructed
STORAGE
Room is 13x38. Area from Walkway to Workbench 13x20
Walkway from stairs to outside door must be kept for safety
Walkway may be along either top or bottom wall.
Work Bench & Peg Board Fixed to Wall
Window Cellar Style
Future Home of Washer / Dryer / Sink
Toddler Induced Flood Zone
Spray Booth
Work Table - Moveable
Sewer Pipe, from 60" to cieling
Outside Door
Window Cellar Style
Outer Wall, Poured Concrete
0' 1' 2' 3' 4' 5' 6' 7' 8' 9' 10' 11' 12' 13' 14' 15' 16' 17' 18' 19' 20' 21' 22' 23' 24' 25' 26' 27' 28' 29' 30' 31' 32' 33' 34' 35' 36' 37' 38' 39' 40'
0' 1' 2' 3' 4' 5' 6' 7' 8' 9' 10' 11' 12' 13'

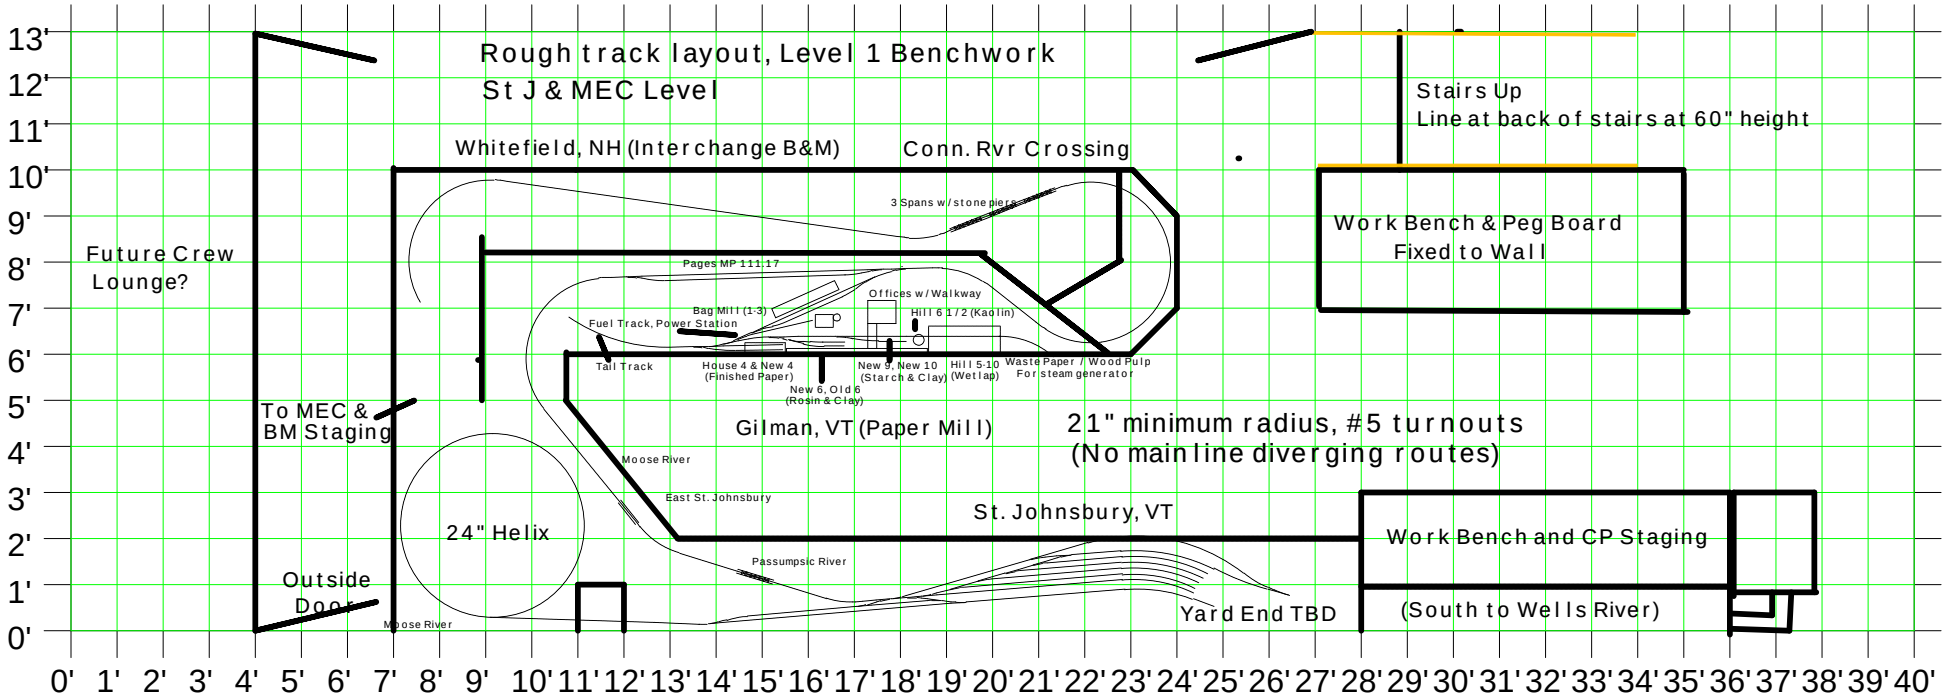
Rough track layout, Level 1 Benchwork
St J & MEC Level
Stairs Up
Line at back of stairs at 60" height
Whitefield, NH (Interchange B&M)
Conn. Rvr Crossing
3 Spans w/stone piers
Work Bench & Peg Board
Fixed to Wall
Future Crew
Lounge?
Pages MP 111.17
Offices w/Walkway
Bag Mill (1-3)
Hill 6 1/2 (Kaolin)
Fuel Track, Power Station
Tall Track
House 4 & New 4
(Finished Paper)
New 9, New 10
(Starch & Clay)
Hill 5-10
(Wetlap)
Waste Paper / Wood Pulp
For steam generator
New 6, Old 6
(Rosin & Clay)
To MEC &
BM Staging
Gilman, VT (Paper Mill)
21" minimum radius, #5 turnouts
(No mainline diverging routes)
Moose River
East St. Johnsbury
St. Johnsbury, VT
24" Helix
Work Bench and CP Staging
Passumpsic River
Outside
Door
Yard End TBD
(South to Wells River)
Moose River
0' 1' 2' 3' 4' 5' 6' 7' 8' 9' 10' 11' 12' 13' 14' 15' 16' 17' 18' 19' 20' 21' 22' 23' 24' 25' 26' 27' 28' 29' 30' 31' 32' 33' 34' 35' 36' 37' 38' 39' 40'
0' 1' 2' 3' 4' 5' 6' 7' 8' 9' 10' 11' 12' 13'

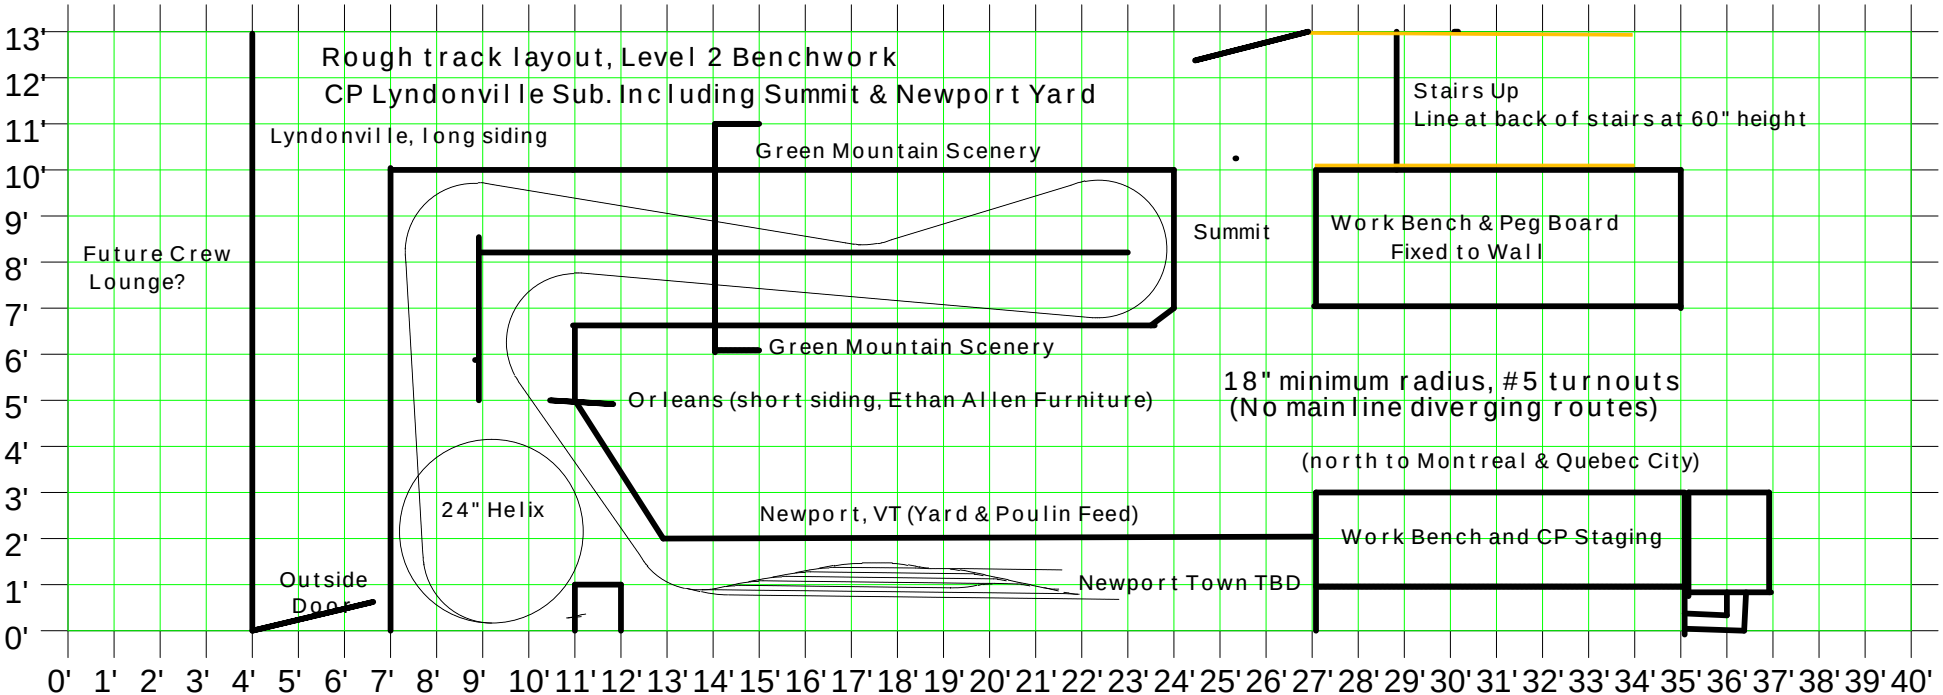
Rough track layout, Level 2 Benchwork
CP Lyndonville Sub. Including Summit & Newport Yard
Lyndonville, long siding
Green Mountain Scenery
Stairs Up
Line at back of stairs at 60" height
Summit
Work Bench & Peg Board
Fixed to Wall
Future Crew
Lounge?
Green Mountain Scenery
Orleans (short siding, Ethan Allen Furniture)
18" minimum radius, #5 turnouts
(No main line diverging routes)
(north to Montreal & Quebec City)
24" Helix
Newport, VT (Yard & Poulin Feed)
Work Bench and CP Staging
Outside
Door
Newport Town TBD
13'
12'
11'
10'
9'
8'
7'
6'
5'
4'
3'
2'
1'
0'
0' 1' 2' 3' 4' 5' 6' 7' 8' 9' 10' 11' 12' 13' 14' 15' 16' 17' 18' 19' 20' 21' 22' 23' 24' 25' 26' 27' 28' 29' 30' 31' 32' 33' 34' 35' 36' 37' 38' 39' 40'